DO NOT SCALE

COMMERCIAL IN CONFIDENCE

NOTES:

1. DIMENSIONS ARE IN MILLIMETRES UNLESS OTHERWISE STATED.

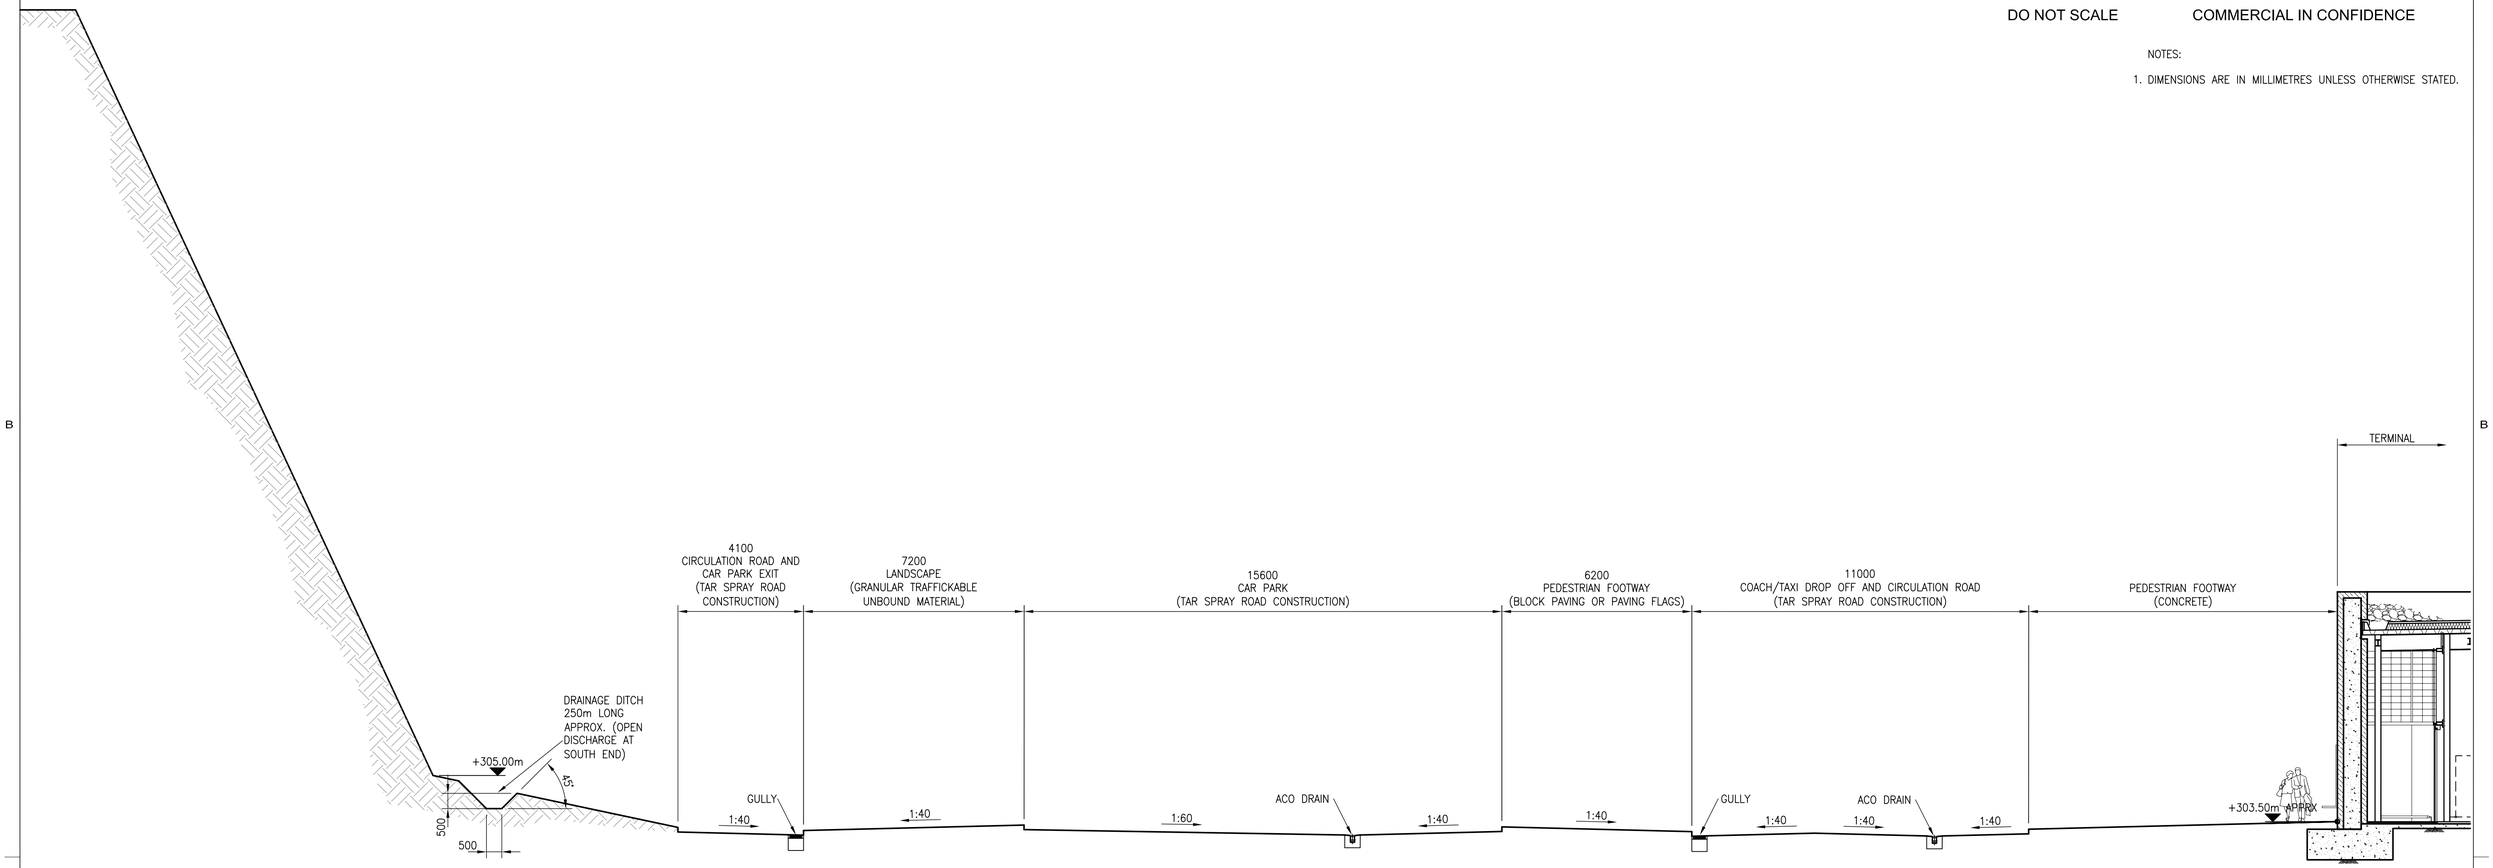

SECTION A
Scale 1:100 1025

Rev.	Description	By	Date	Chk'd	Auth
	Tender	A	2.5.07		RDJ
	Review and Pricing	-	9.3.07		RDJ

Code	Purpose of issue	Rev	Date	Authorised

Client

DFID

Consultant

Atkins Limited ©
Consulting Engineers,
Woodcote Grove,
Ashley Road,
Epsom, Surrey, England,
KT18 5BW

ATKINS
www : http://www.atkinsglobal.com
Fax (01372) 740055
Tel. (01372) 726140

Project

St Helena Reference Design

Title

Airfield General Arrangement
Section

Scale at A1	Drawn	Checked	Authorised	Status
As Shown	BnH	JWD	RDJ	T
	Date 14.2.07	Date 8.3.07	Date 9.3.07	

Drawing Number	Rev
5048976 - CI - 01 - 1027	A

0 10 Millimetres 150

P:\GBEMF\Civil Infrastructure\Jobs\5048976 – ST HELENA REF DESIGN\09 Draw out\01 –Site\Home\Clout\5048976–CI–01–1027.dwg
May 02, 2007 – 10:51am